West Main Pipeline Diagram
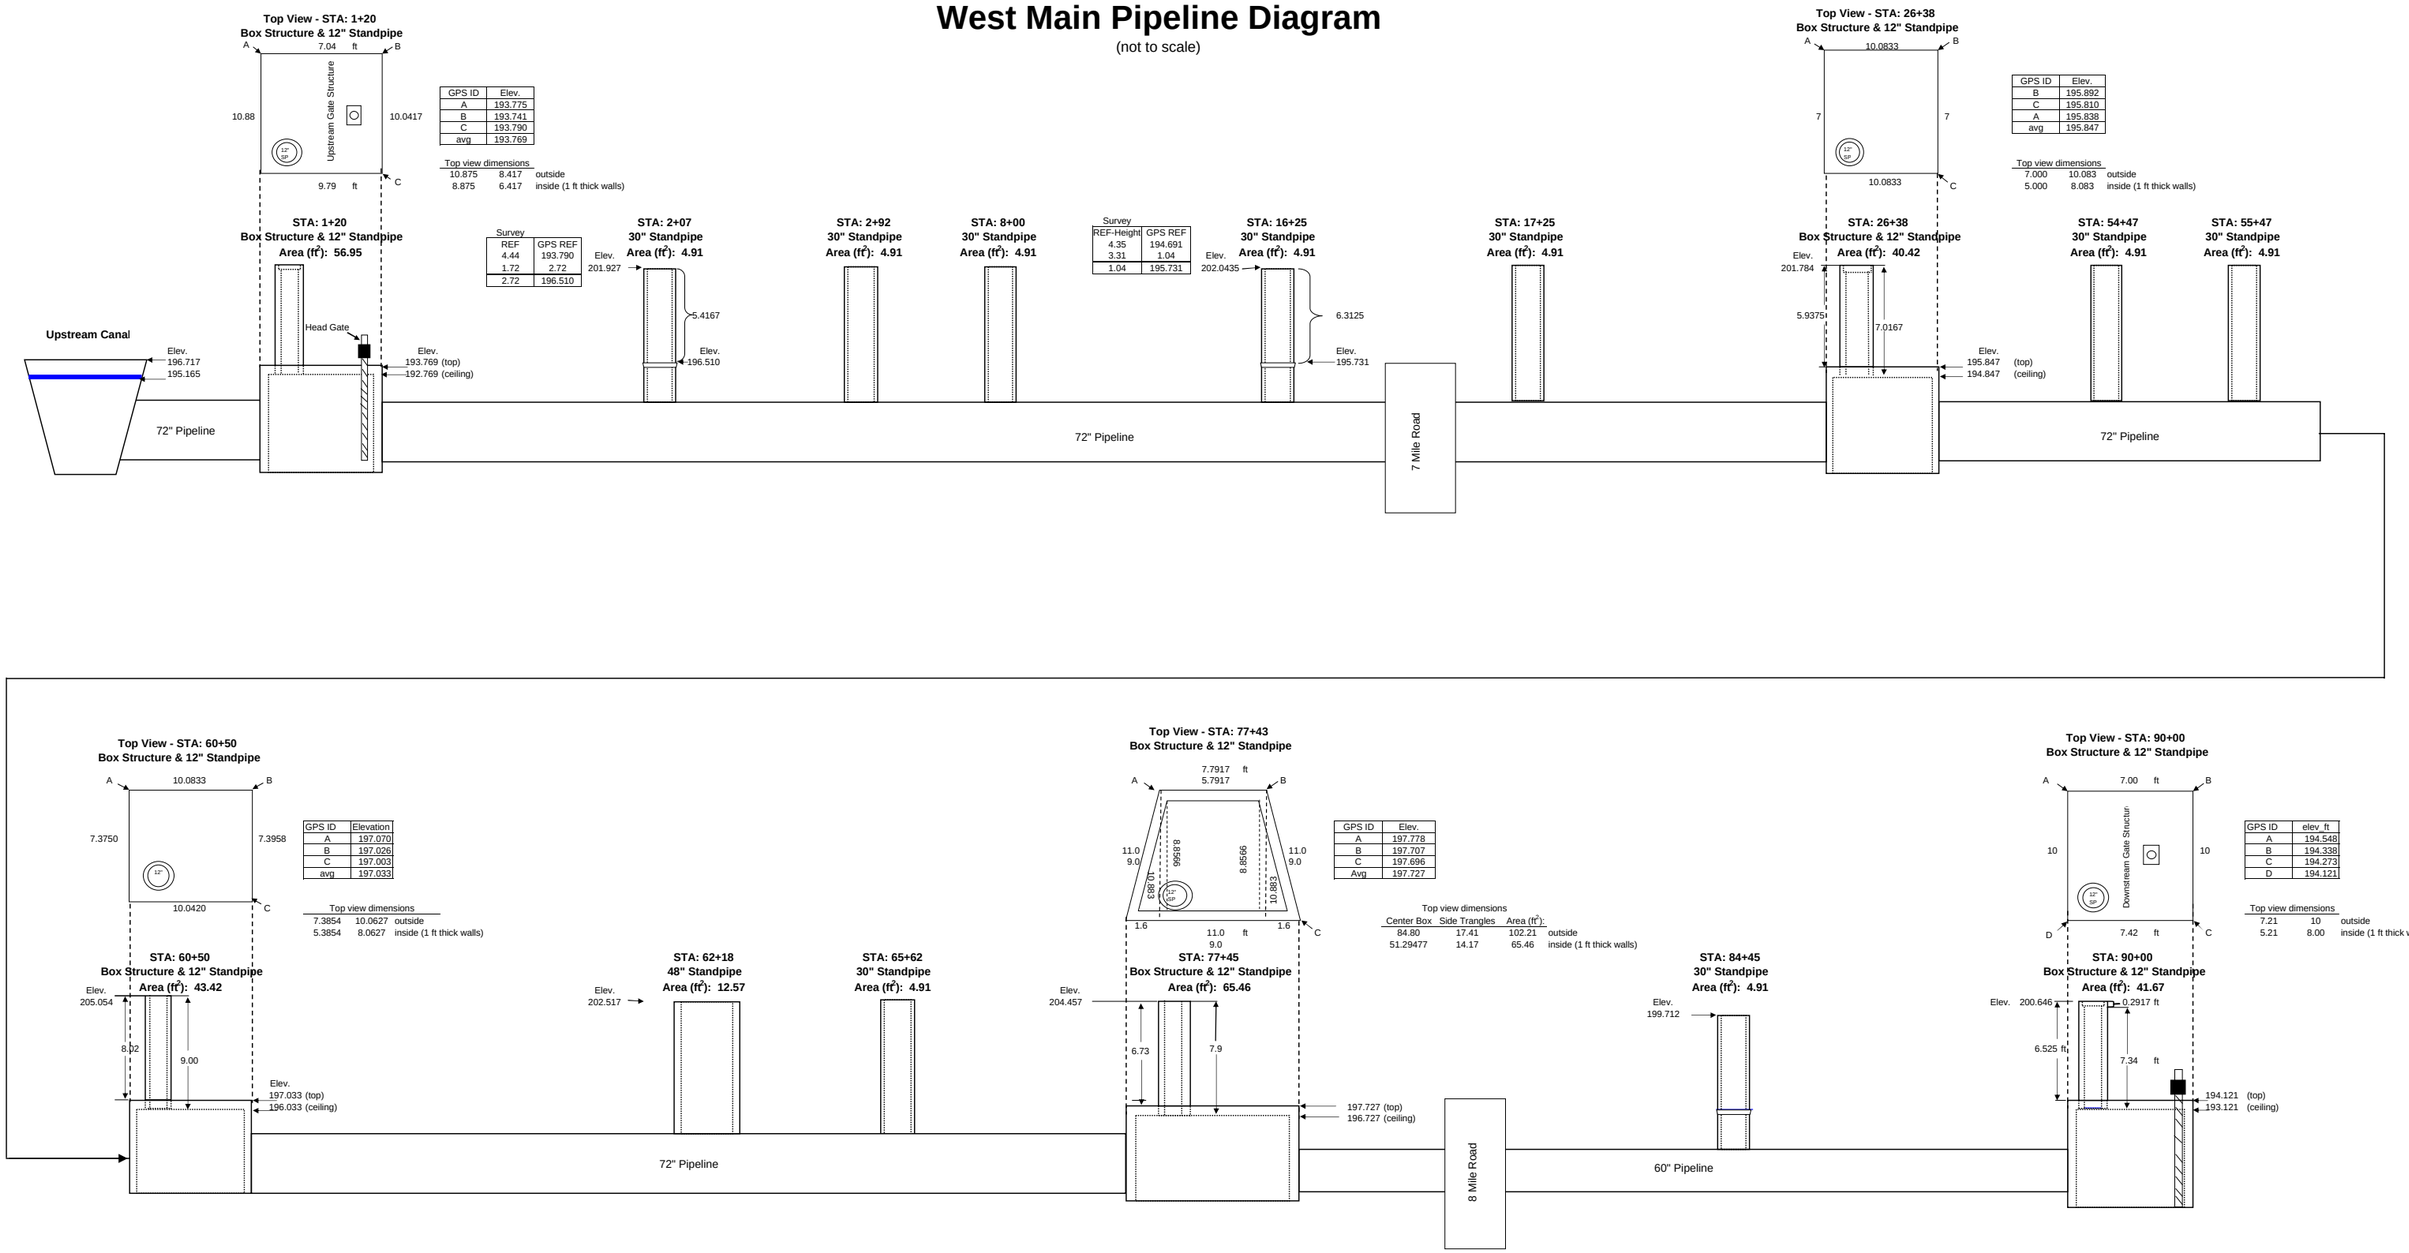
(not to scale)